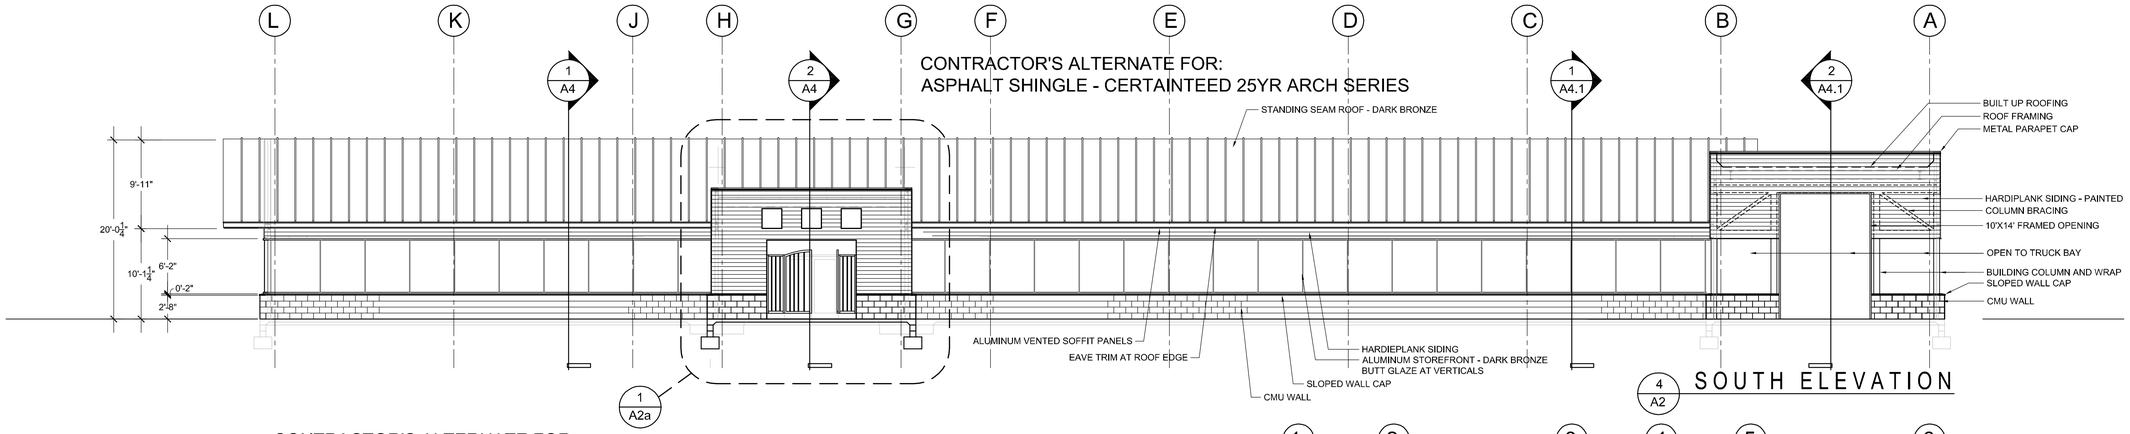

4 A2 SOUTH ELEVATION

CONTRACTOR'S ALTERNATE FOR:
REVISED WINDOWS AND OPENINGS SEE SHEET A/2b.

GUTTERS AND DOWNSPOUTS NOT SHOWN
DRAIN INTO STORM SYSTEM - SEE CIVIL.

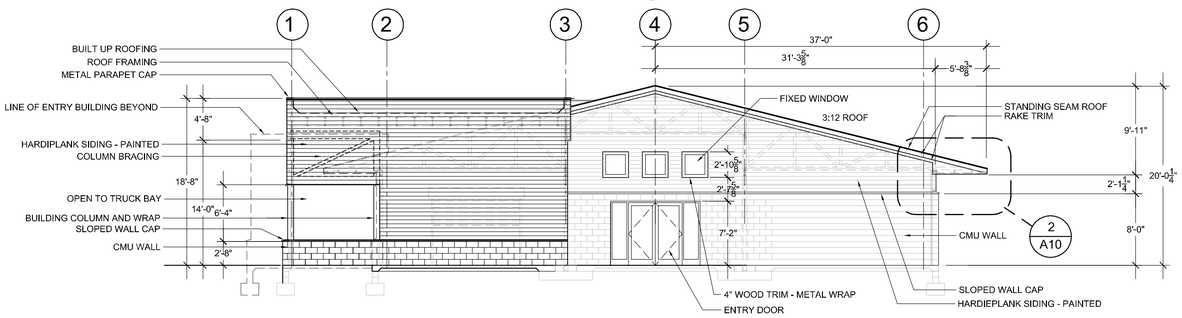

3 A2 EAST ELEVATION

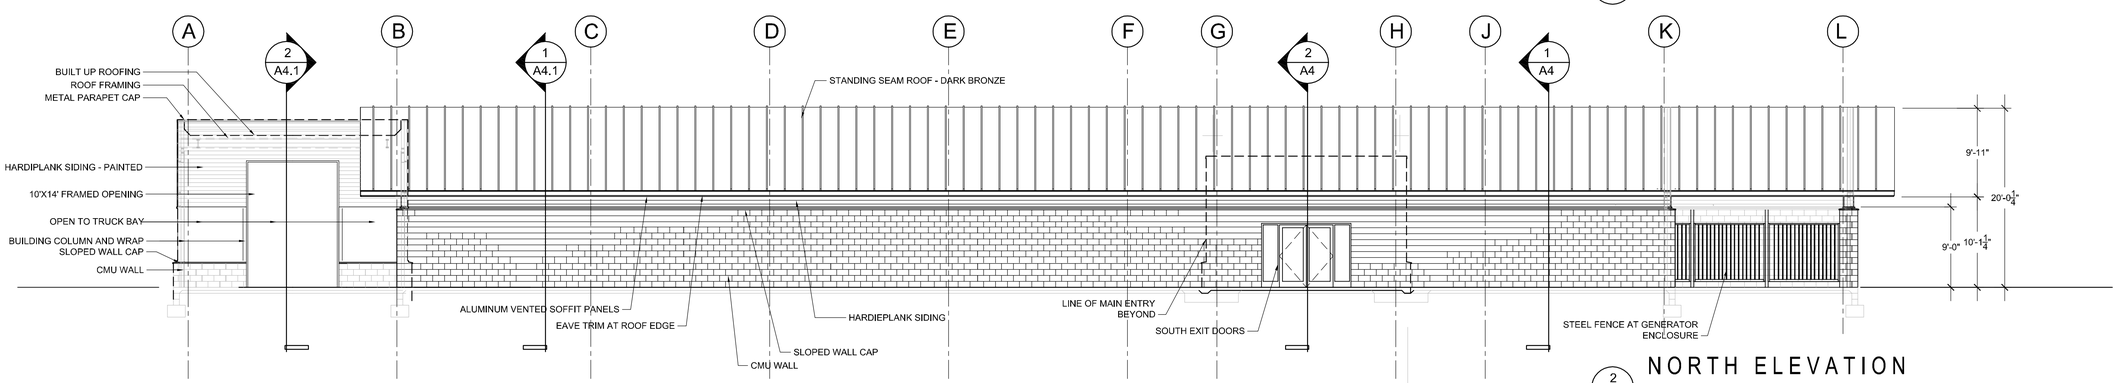

2 A2 NORTH ELEVATION

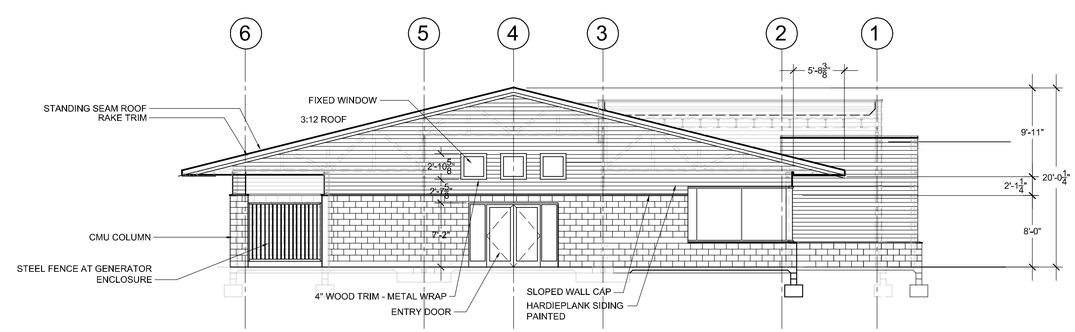

1 A2 WEST ELEVATION

Architect:

TowMate
101 West Union Street
Rogers, Arkansas 72756

REVISION		
No.	Description	Date

Project number:	071
Date:	11/04/11
Drawn by:	hjh
Checked by:	hch
Scale:	

Sheet Title:

ELEVATIONS

Sheet No.

A2