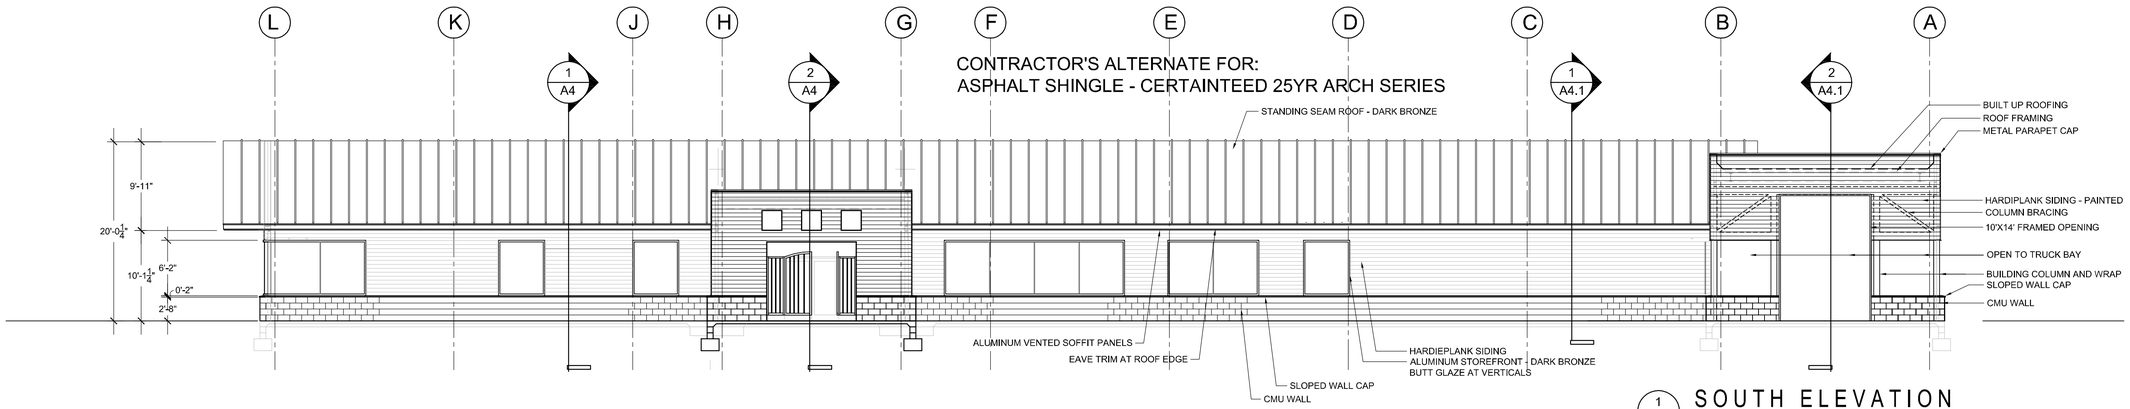

1 / A2b SOUTH ELEVATION
ALTERNATE

Architect:

TowMate
101 West Union Street
Rogers, Arkansas 72756

REVISION		
No.	Description	Date

Project number:	071
Date:	11/04/11
Drawn by:	hjh
Checked by:	hch
Scale:	

Sheet Title:

ELEVATIONS

Sheet No.

A2b