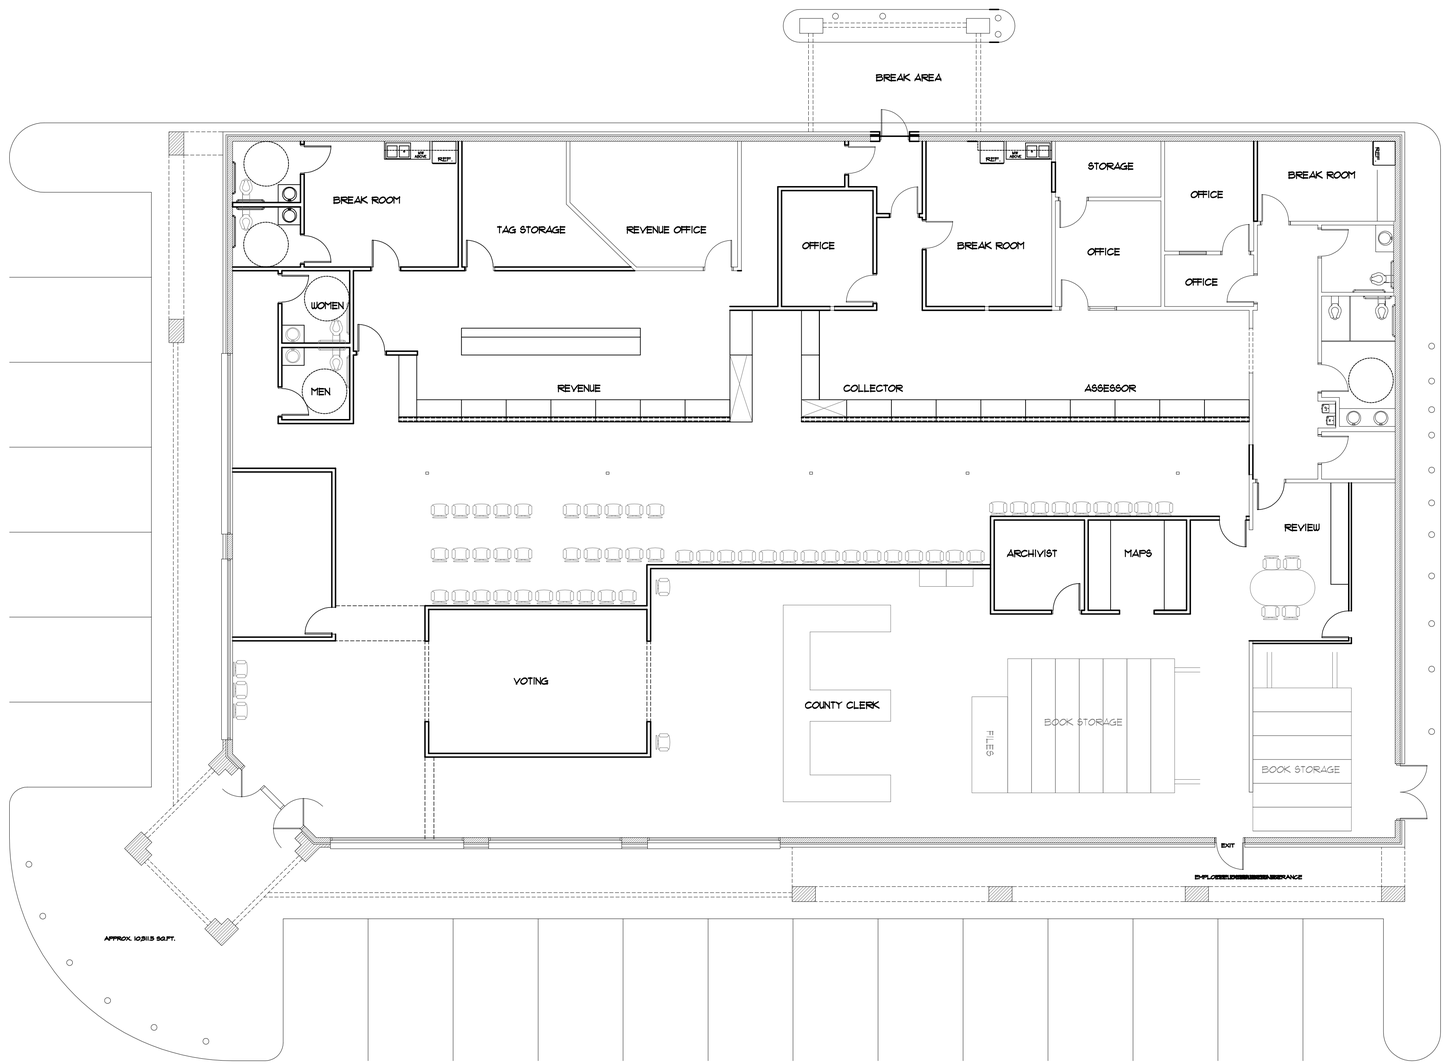

1 FLOOR PLAN
SCALE: 1/8" = 1'-0"

BENTON COUNTY REMODEL

ROGERS, AR

Mangold Burris
ARCHITECTURE
300 N. 2ND STREET ROGERS, ARKANSAS 72756
(479) 636-3551 (479) 621-8281

DATE 10-23-13

JOB NO. 00000

REVISIONS

PRE1

PRELIM PLAN

THIS DRAWING IS PROVIDED AS AN INSTRUMENT OF SERVICE BY THE ARCHITECT, AND IS INTENDED FOR USE ON THIS PROJECT ONLY. THIS DRAWING REMAINS THE PROPERTY OF THE ARCHITECT AND SHALL BE RETURNED TO HIM UPON COMPLETION OF THE CONSTRUCTION WORK. ALL DRAWINGS, SPECIFICATION, IDEAS, DESIGN AND ARRANGEMENTS APPEARING HEREIN CONSTITUTE THE ORIGINAL AND UNPUBLISHED WORK OF THE ARCHITECT. ANY REPRODUCTION, USE, OR DISCLOSURE OF THE PROPRIETARY INFORMATION CONTAINED HEREIN WITHOUT THE PRIOR CONSENT OF THE ARCHITECT IS STRICTLY PROHIBITED.