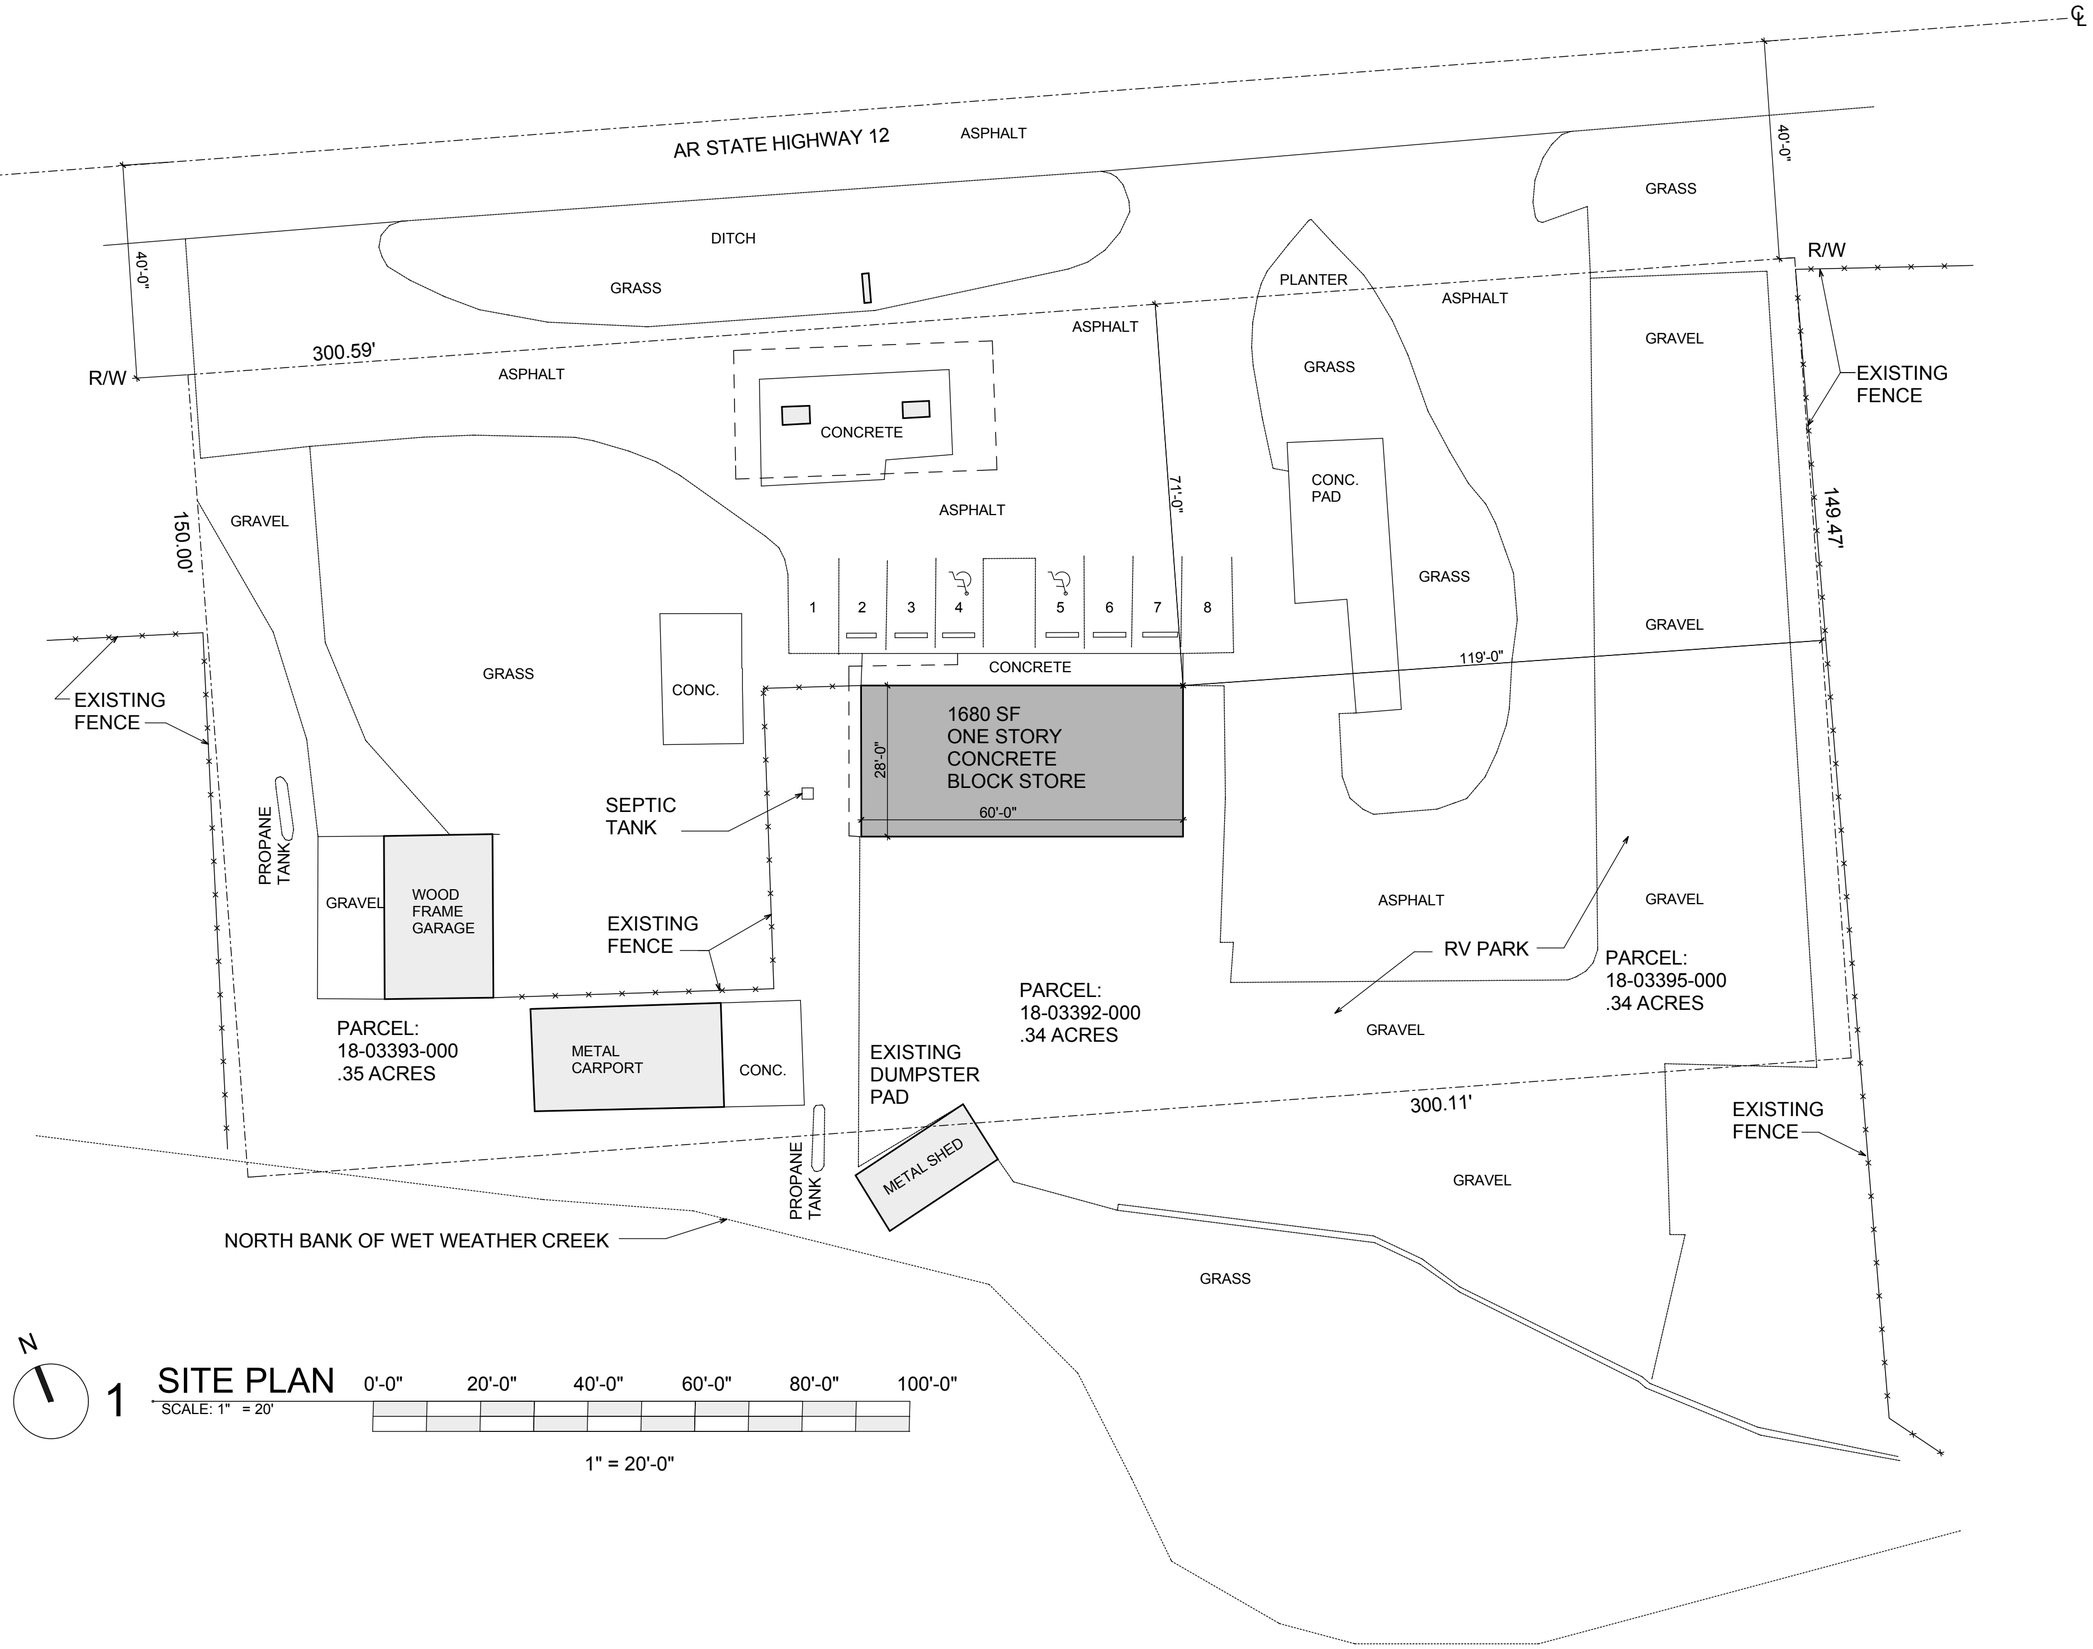

1 SITE PLAN

SCALE: 1" = 20'

0'-0" 20'-0" 40'-0" 60'-0" 80'-0" 100'-0"

1" = 20'-0"

STUDIOFIVE
ARCHITECTURE - LANDSCAPE - INTERIOR
100 W. Center Street Suite 003
Fayetteville, Arkansas 72701
thadkellyarchitect@gmail.com 479-841-5495

RENOVATION FOR:

BRIDGE LIQUOR STORE

15479 E. AR State Highway 12 - Rogers, AR

JOB NO.

2013-10

ISSUE DATE

20 NOV. 2013

REVISIONS

SHEET CONTENT

SITE PLAN

SHEET

SITE1.0

THESE DRAWINGS AND SPECIFICATIONS ARE THE EXCLUSIVE PROPERTY OF STUDIOFIVE ARCHITECTURE LANDSCAPE INTERIOR, LLC USE OR REPRODUCTION IS PROHIBITED WITHOUT WRITTEN CONSENT.