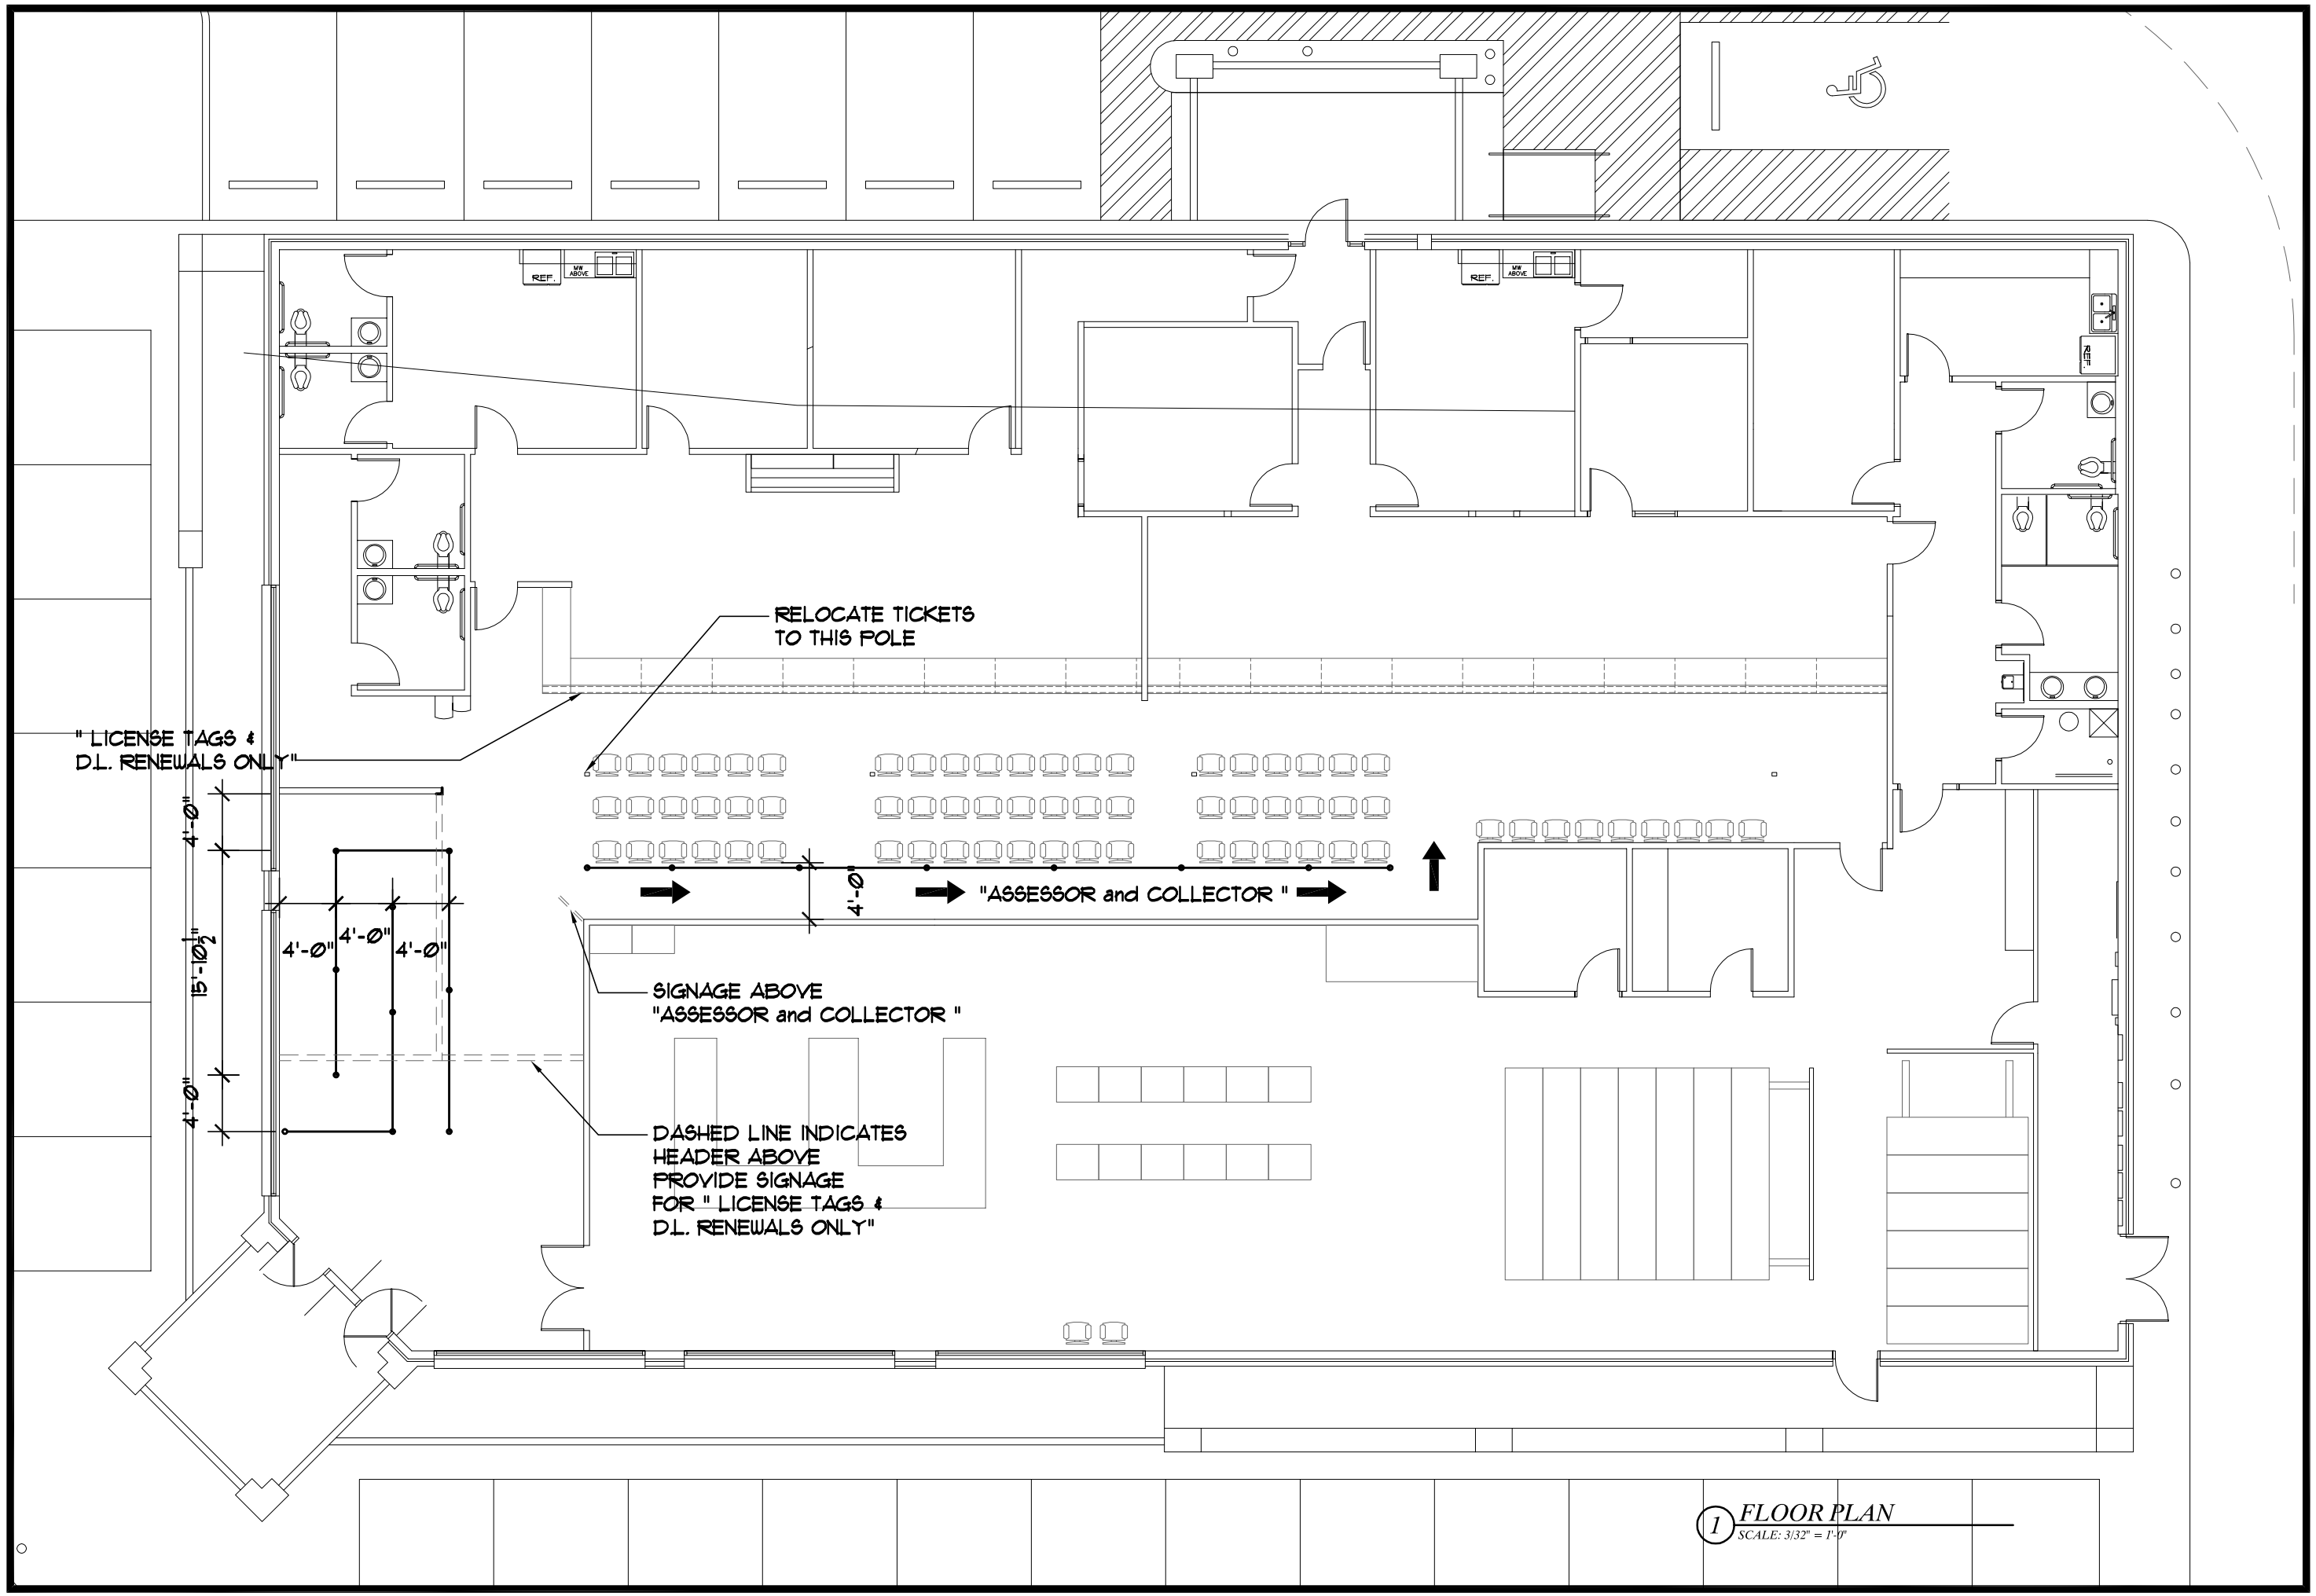

1 FLOOR PLAN
SCALE: 3/32" = 1'-0"

DEPT OF FINANCE AND ADMIN
1428 W WALNUT
ROGERS, AR

Maxwell Harris ARCHITECTURE
(479) 621-8211

DATE
4-14-15
JOB NO.
13093

SD.1
ALTERATION