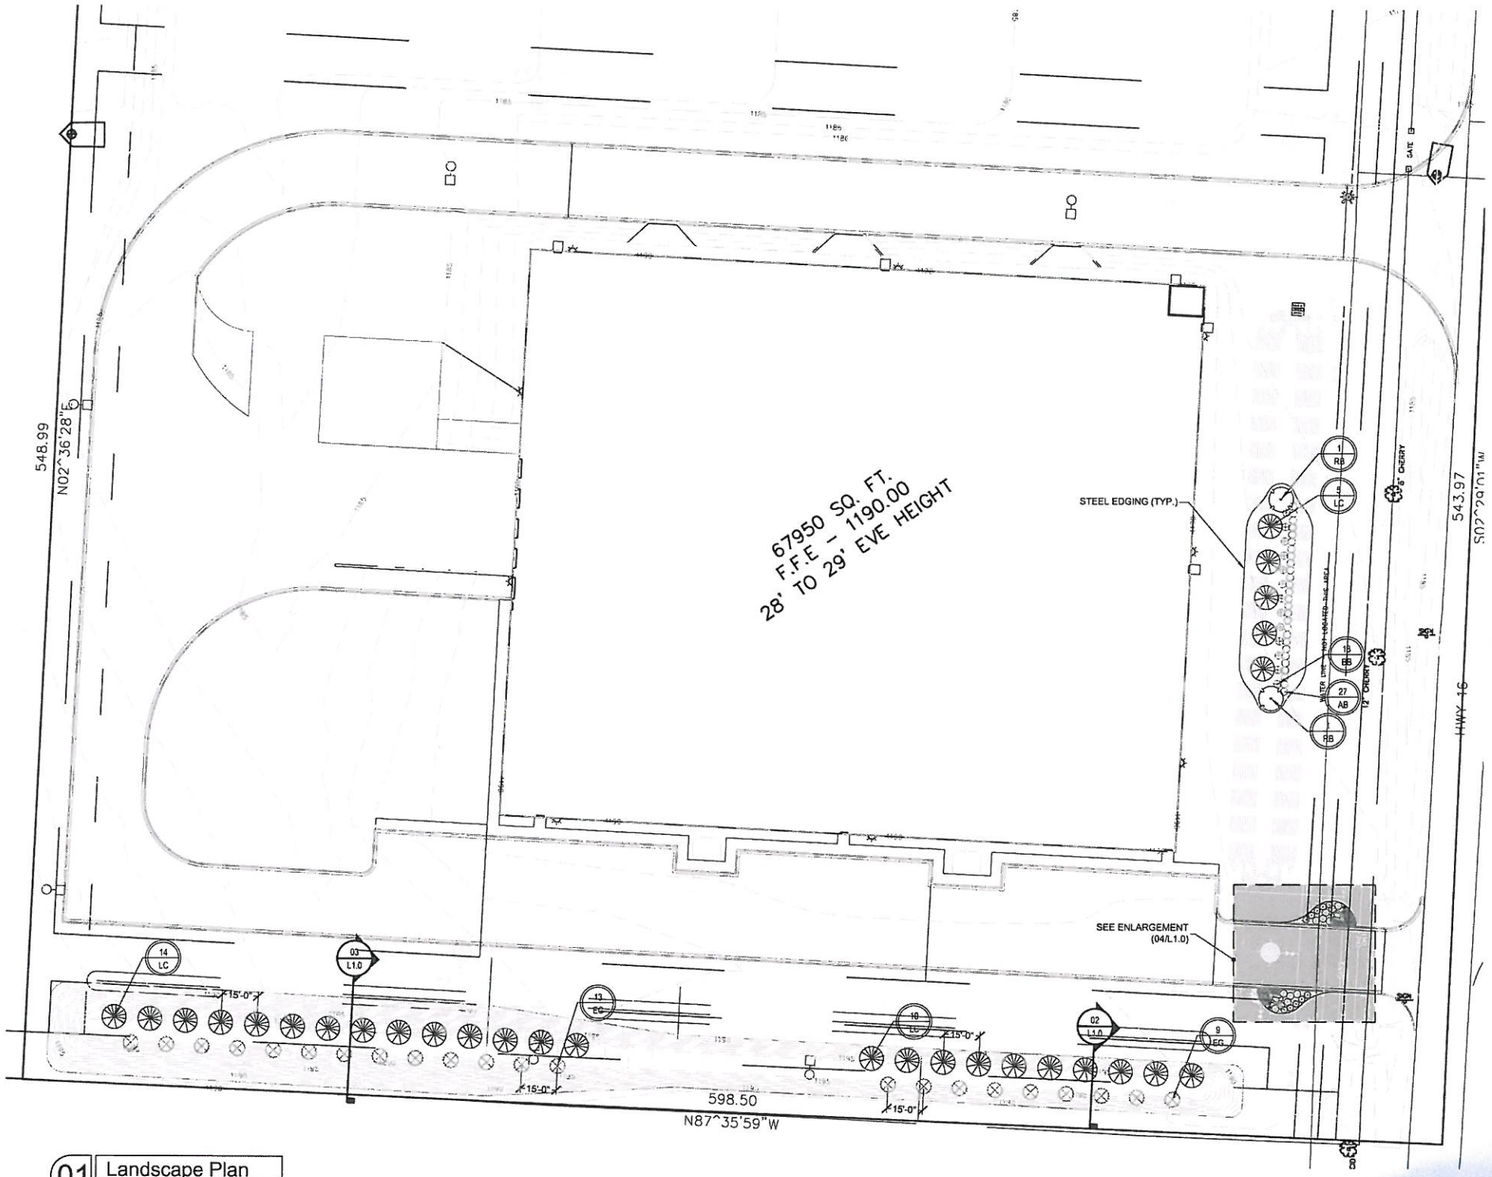

01 Landscape Plan
SCALE: 1" = 30'-0"

north 0 15 30 60

PLANT LEGEND

TYPE	COMMON NAME
AB	Glossy Abelia
BB	Burning Bush
EG	Eleagnus
KFG	Karl Foerster Grass
LC	Leyland Cypress
LIR	Big Blue Liriope
RB	Redbud (Merlot)
RS	Russian Sage

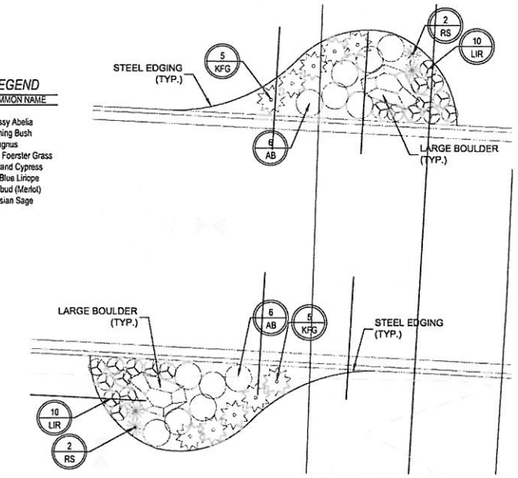

04 Plant Enlargement
SCALE: 1/8" = 1'-0"

Plant Material

Glossy Abelia

Burning Bush

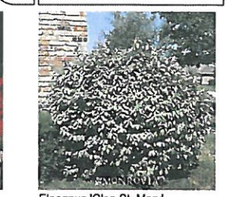
Eleagnus 'Glen St. Mary'

Karl Foerster Grass

Leyland Cypress

Liriope 'Big Blue'

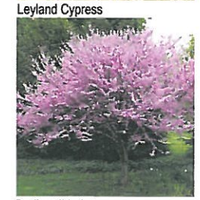
Redbud 'Merlot'

Russian Sage

PLANT LIST

QTY.	TYPE	COMMON NAME	BOTANICAL NAME	SIZE	REMARKS
39	AB	Glossy Abelia	*Abelia x grandiflora*	3 gal.	container grown full 36" o.c
13	BB	Burning Bush	*Euonymus alatus*	7 gal.	container, full top of container, 7' o.c.
22	EG	Eleagnus Glen St Mary	*Eleagnus pungens 'Glen St. Mary'*	7 gal.	container full 15' o.c.
10	KFG	Karl Foerster Grass	*Calamagrostis x acutiflora 'Karl Foerster'*	3 gal.	container full to base 24" ht., 36" o.c
29	LC	Leyland Cypress	*x Cupressocyparis leylandii*	6'-7' ht.	container full to base 15' o.c
20	LIR	Big Blue Liriope	*Liriope muscari 'Big Blue'*	1 gal.	container full to base 12" ht., 12" o.c
2	RB	Redbud (Merlot)	*Cercis x 'Merlot'*	2.5" cal.	container full, 12" o.c.
4	RS	Russian Sage	*Perovskia atriplicifolia*	1 gal.	container full to base 24" ht., 24" o.c.

NOTES:

1. Plant list is an aid to bidders only. Contractor shall verify all quantities on plan. All heights and spreads are minimums. All plant material shall meet or exceed remarks as indicated. All trees to have straight trunks and be matching within varieties.

ISSUED FOR PRELIMINARY PRICING PURPOSES ONLY
(SUBJECT TO REVISION PRIOR TO CONSTRUCTION)

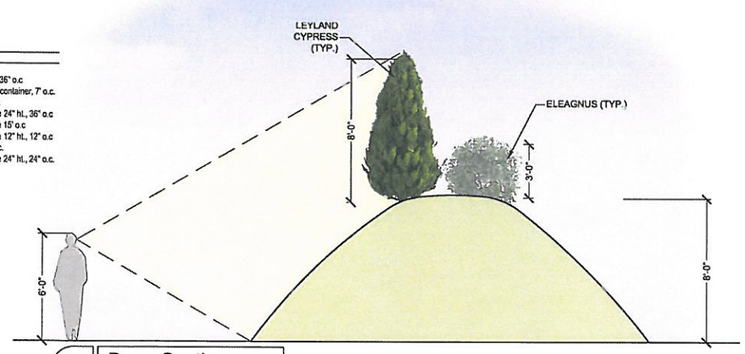

02 Berm Section
SCALE: 1/4" = 1'-0"

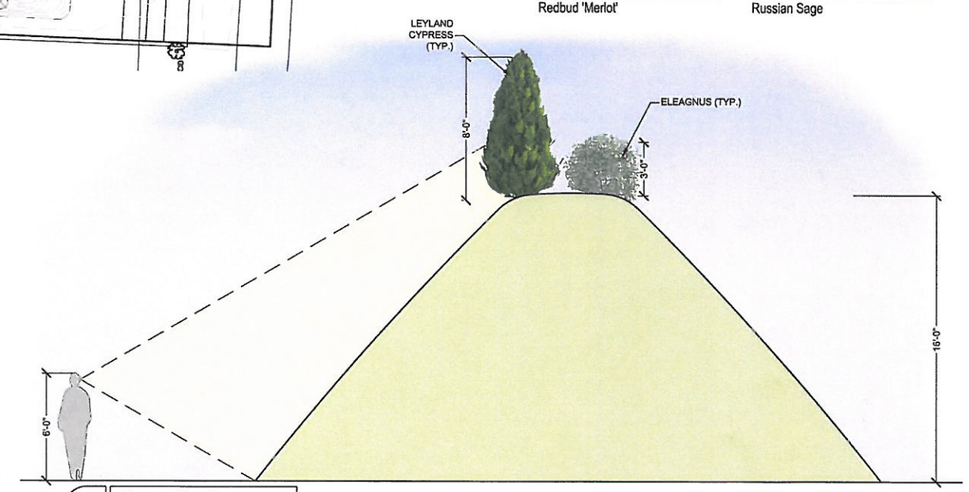

03 Berm Section
SCALE: 1/4" = 1'-0"

Ozark Management LLC.
Siloam Springs, AR

HHT DESIGNS INC

Address: 423 Oak Grove Rd
Springdale AR, 72762
Phone: 479-466-5569
Fax: 479-750-0578
Website: www.hhtdesigns.com

Seal:

No.	Date	Revisions

Sheet Name: Landscape Plan

Project No:	#15-054
Original Issue:	08.31.2015
Date:	08.31.2015
Scale:	As Noted

Dwg. Name: L1.0